To the best of my knowledge these plans are drawn to comply with owner's and/ or builder's specifications and any changes made on them after prints are made will be done at the owner's and / or builder's expense and responsibility. The contractor shall verify all dimensions on plan drawing. The Plan Man LLC is not liable for errors once construction has begun. While every effort has been made in the preparation of this plan to avoid mistakes, the maker can not guarantee against human error. The contractor of the job must check all dimensions and other details prior to construction and be solely responsible thereafter.

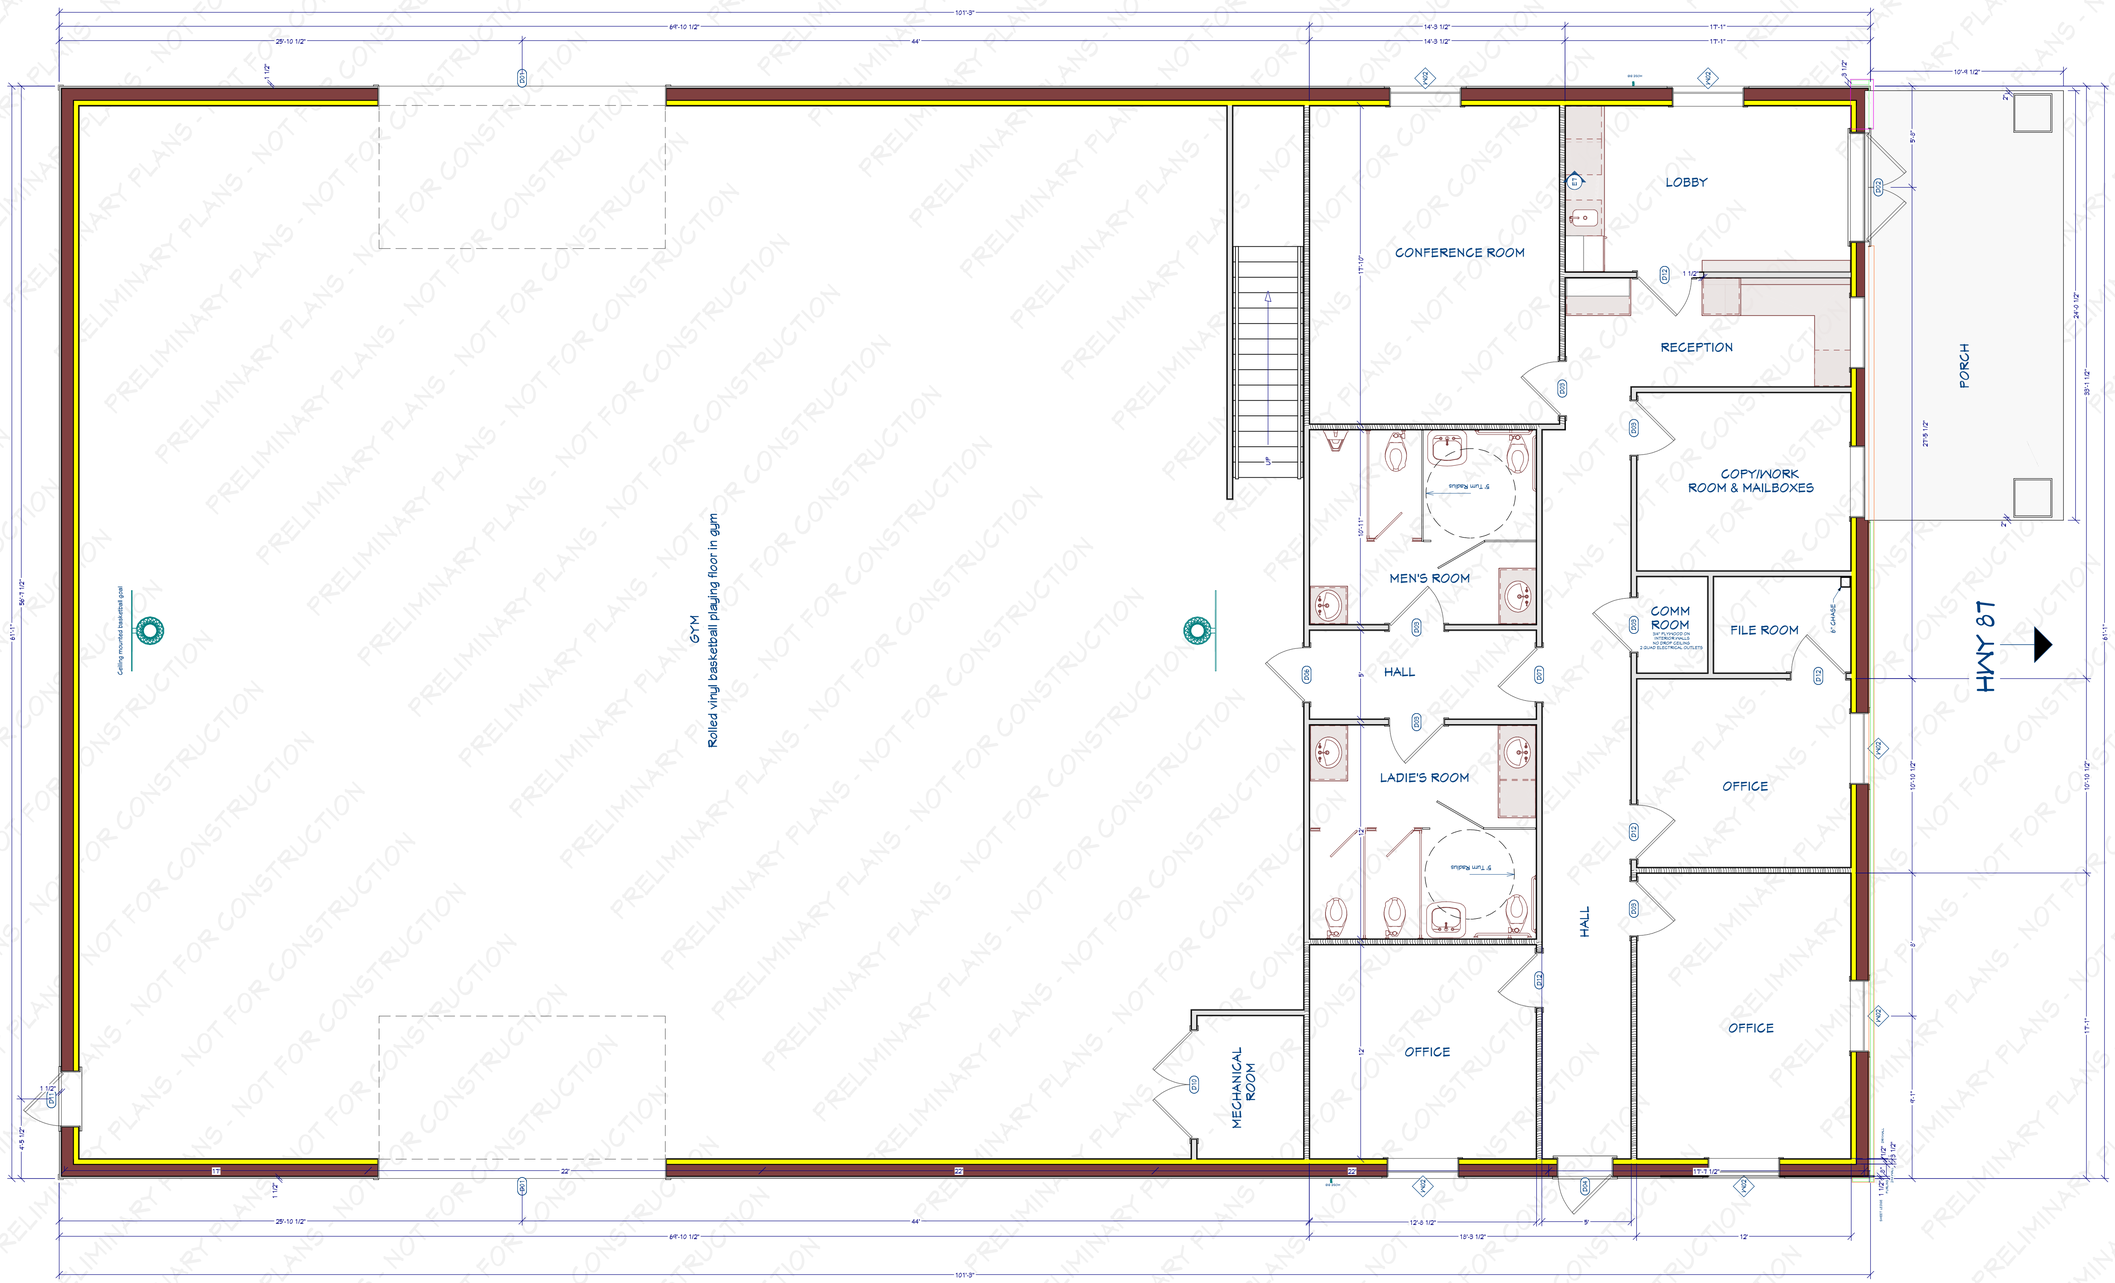

Design services, by The Plan Man LLC were retained to provide design and drafting services only. The Plan Man LLC does not employ a registered architect or a licensed engineer, therefore, The Plan Man LLC assumes no liability for the construction of this project. By allowing The Plan Man LLC to work for you, you have accepted these terms. All drawings and concepts are the property of The Plan Man LLC and are not to be used without written authorization from The Plan Man LLC.

"Come to Me, all you who labor and are heavy laden, and I will give you rest. Take my yoke upon you and learn from Me, for I am gentle and lowly in heart, and you will find rest for your souls. For My yoke is easy and My burden is light." -Jesus

Matthew 11:28-30

NO.	DESCRIPTION	BY	DATE

SHEET TITLE: FLOOR PLAN 1ST FLOOR

PROJECT DESCRIPTION: FIRST BAPTIST SUTHERLAND SPRINGS GYM AND OFFICES

DRAWINGS PREPARED BY: THE PLAN MAN LLC PROFESSIONAL HOME SERVICES DESIGN · BUILD · MAINTAIN CALEB SANDERS 281.534.7208

DATE: 4/9/2024

SCALE: IF PRINTED TO SCALE

SHEET: A-4

These drawings are the propritary work product and property of The Plan Man LLC; developed for the exclusive use of The Plan Man LLC and its client named on this plan. Use of these drawings and concepts contained therein without the written permission of The Plan Man LLC is prohibited and may subject you to a claim for damages by The Plan Man LLC.